CLEARWOOD UK
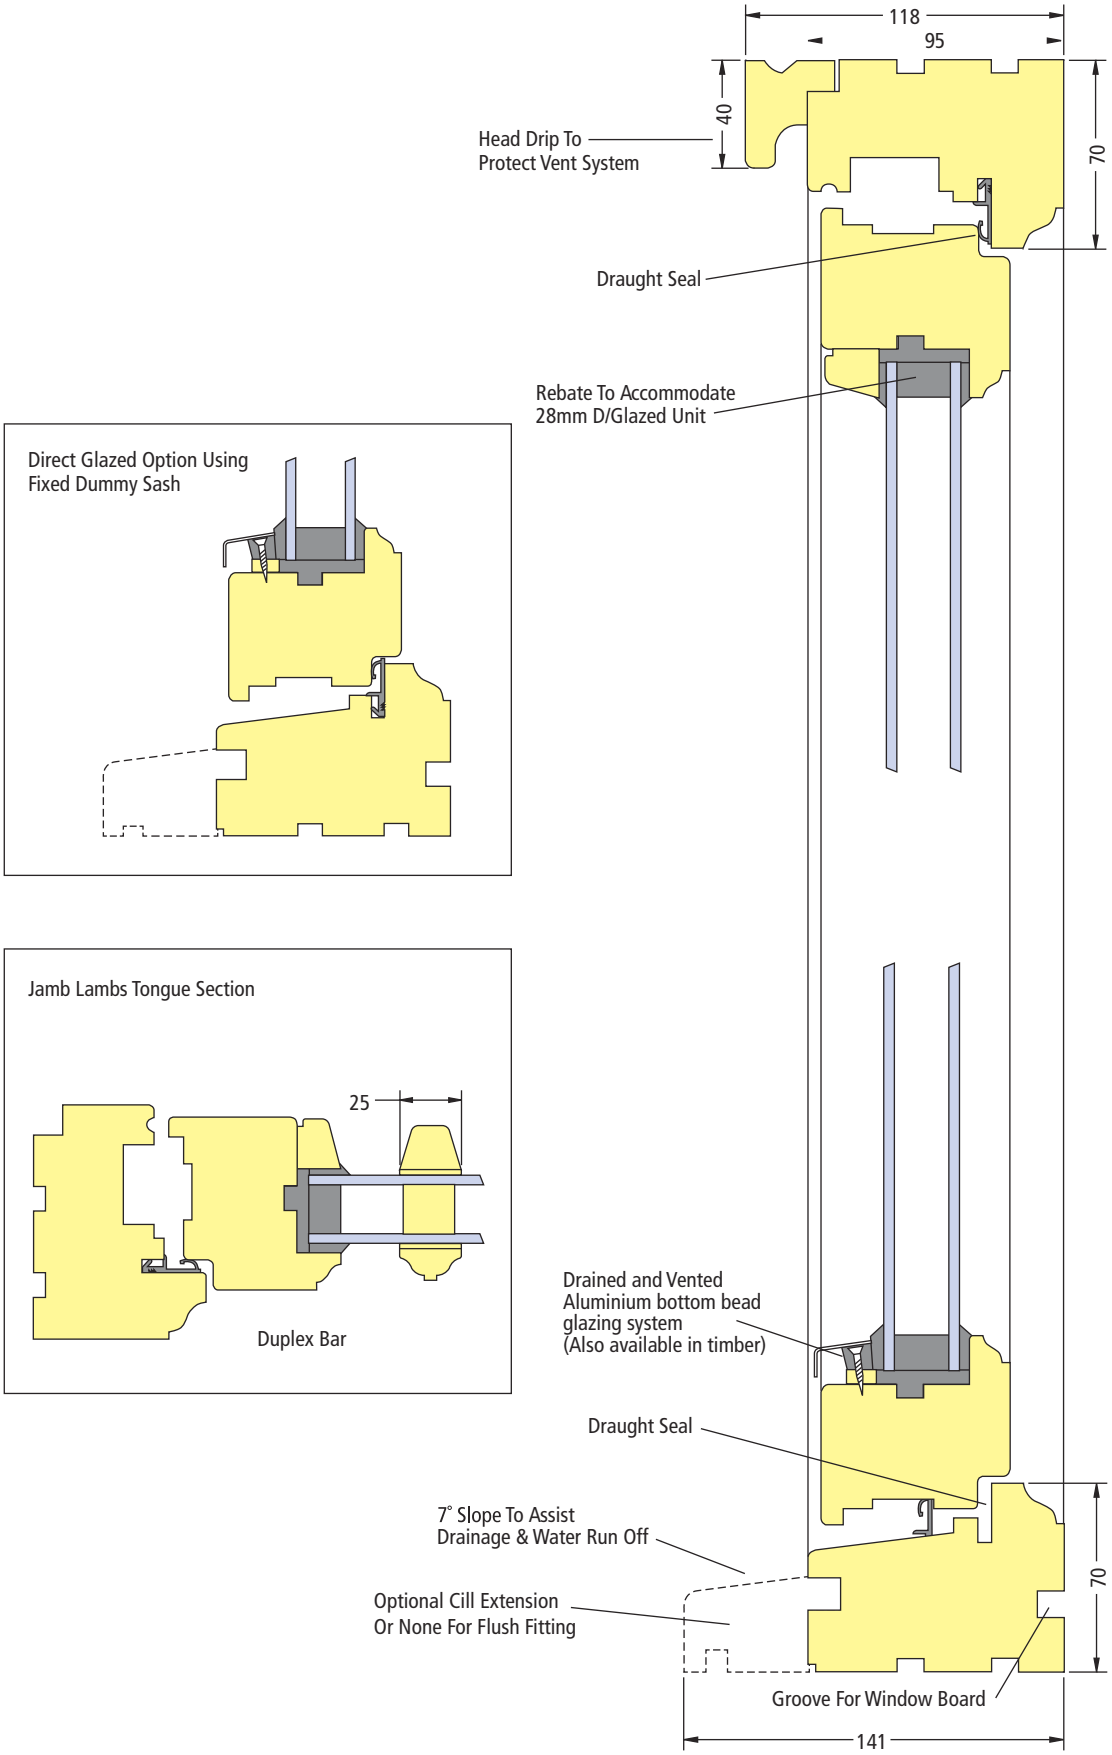
HERITAGE Flush Casement Range - Technical Illustrations